DRAFT

LEGEND

- Site Boundary
- Proposed Extractive Industry Licence Area
- Existing Boundary
- Existing Contours / Survey
- Post extraction contours

Notes: **Design Parameters**

Slope Angle - 1v:6h

Cut Volume - 300,000m^3

Floor Level - +1.0 mRL

Pit design with the floor level (+1.0 mRL) to remain above the water table (+0.5 mRL)

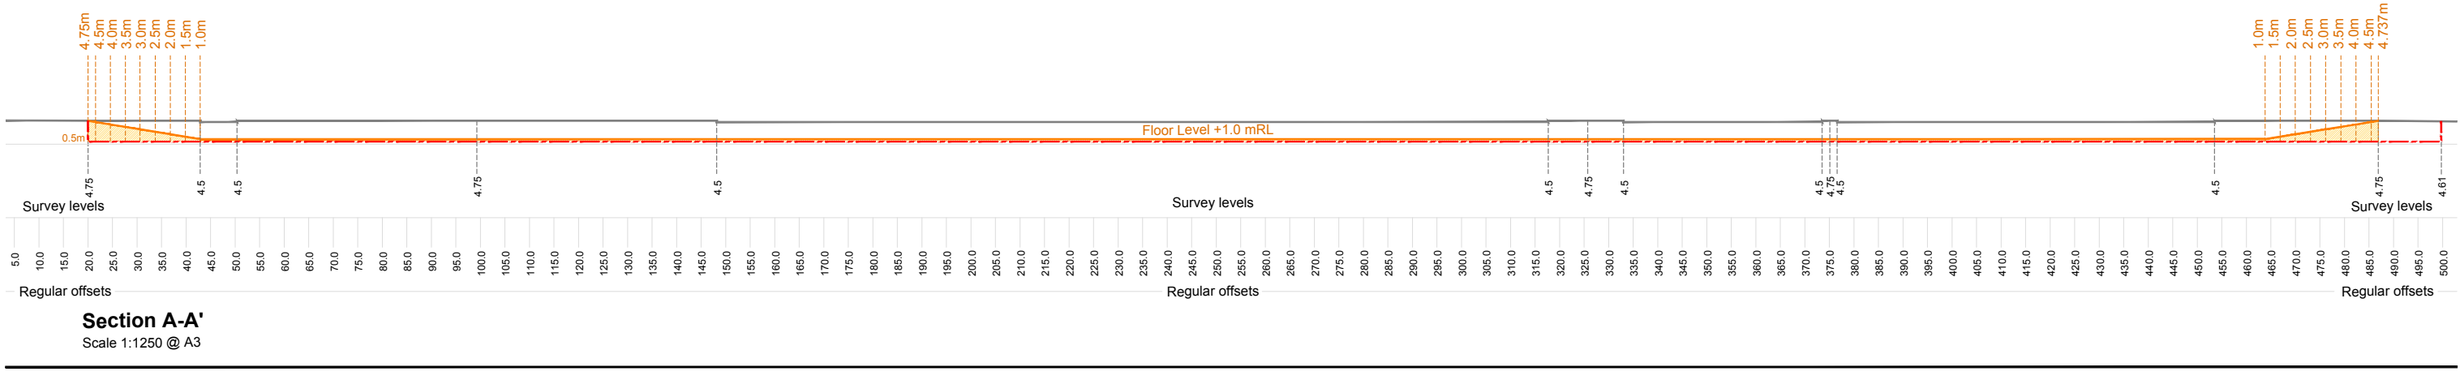

Section A-A'

Scale 1:1250 @ A3

Maximum Extraction Design Plan

Mallokup Road, Stirling Estate

0 100m

Date: 27 Feb 2026 Scale: 1:5000 @ A3 1:10,000 @ A1 File: **23-434 EX01C** Staff: HK JJ Checked: DL

element. | PART OF SLR

Level 1, 500 Hay Street, Subiaco, Western Australia 6008.
T. +61 8 9289 8300 | **E.** hello@elementadvisory.com.au

elementadvisory.com.au

© Element Advisory WA Pty Ltd

This concept has been prepared for the purpose of meeting client specifications. The drawing does not constitute an invitation,agreement or contract (or any part thereof) of any kind whatsoever. Although care has been taken in the compilation of this drawing by Element Advisory WA Pty Ltd, all parties associated with the proposed property development disclaim all responsibility for any errors or omissions. The right is reserved to change the plan at any time. Liability is expressly disclaimed by Element Advisory WA Pty Ltd for any loss or damage which may be sustained by any person acting on any visual impression gained from this drawing.